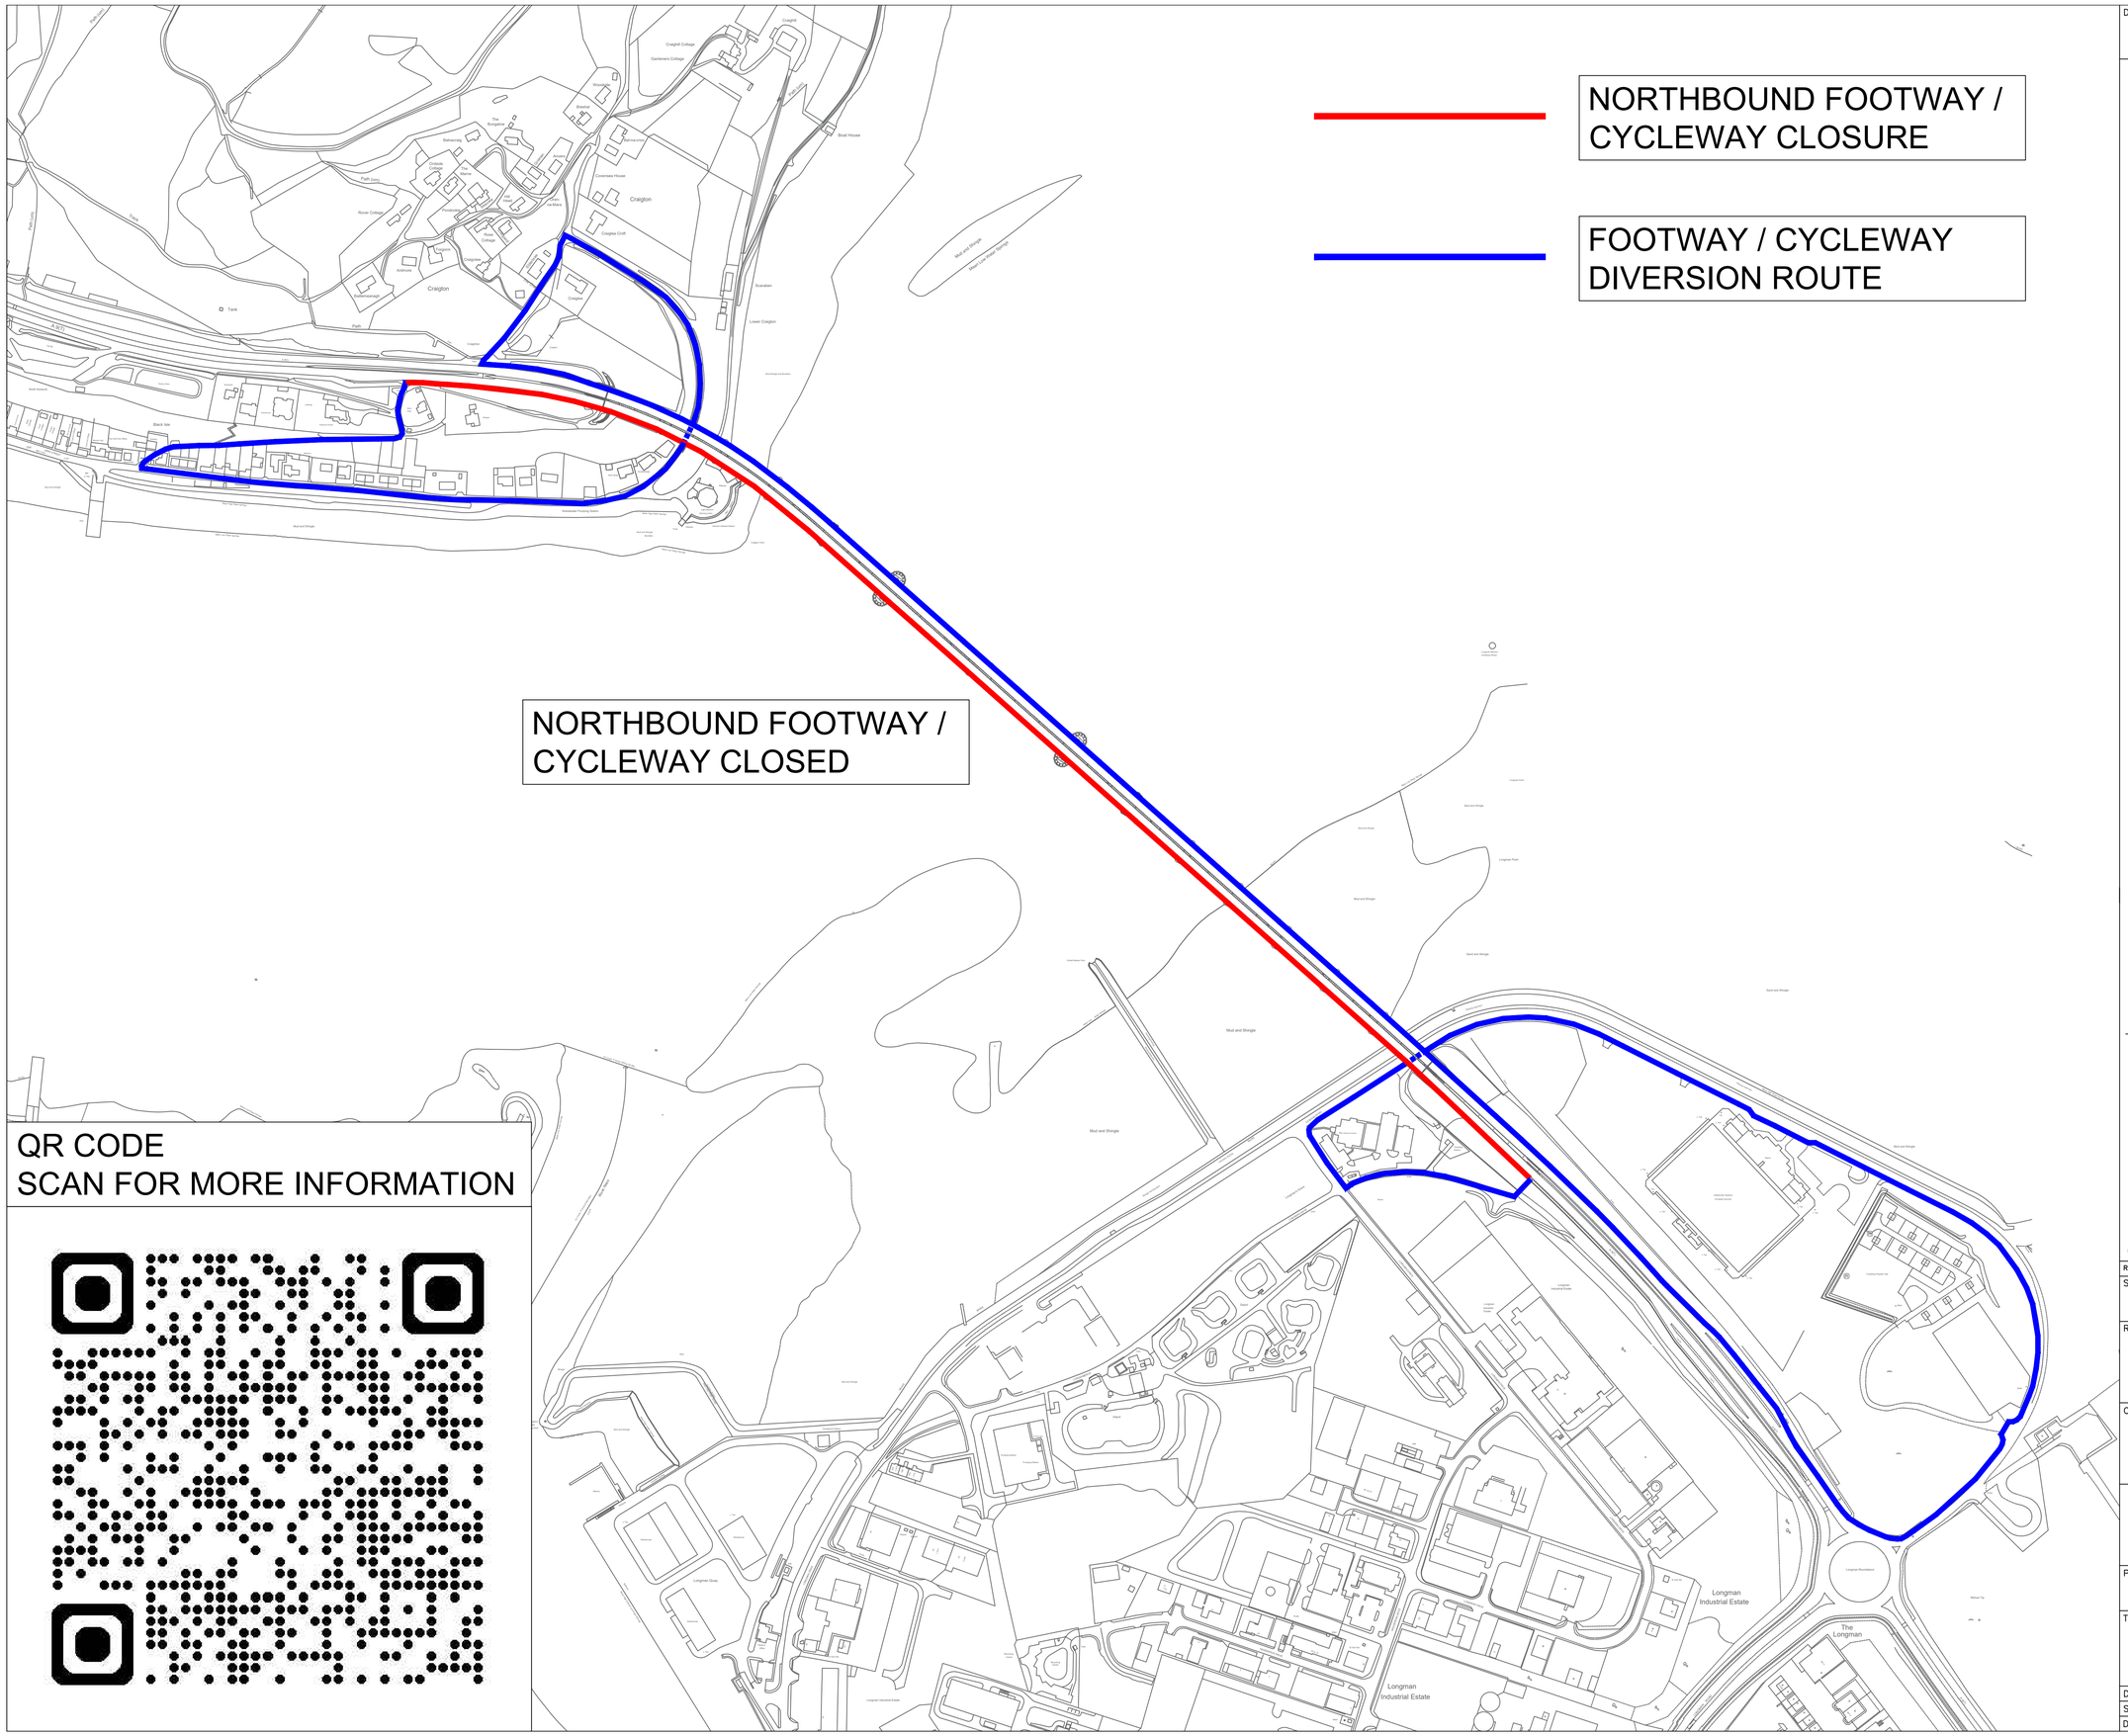

QR CODE
SCAN FOR MORE INFORMATION

Drawing Number
22-NW-1203-69-100

Do not scale this drawing

Rev	Date		Checked	
01	13/04/26	QR Code to web page added	MP	JD

Status
FOR INFORMATION

Rev.
01

Client
TRANSPORT SCOTLAND

BEAR SCOTLAND

Project
M9/A9 Edinburgh - Stirling - Thurso Trunk Road
North West Unit

Title
A9 KESSOCK BRIDGE

NORTHBOUND FOOTWAY / CYCLEWAY CLOSURE
DIVERSION PLAN

Drawing No.	22-NW-1203-69-100		
Scale	1:200	Date	10/02/2025
Designed --	Drawn FF	Checked JD	Approved JD