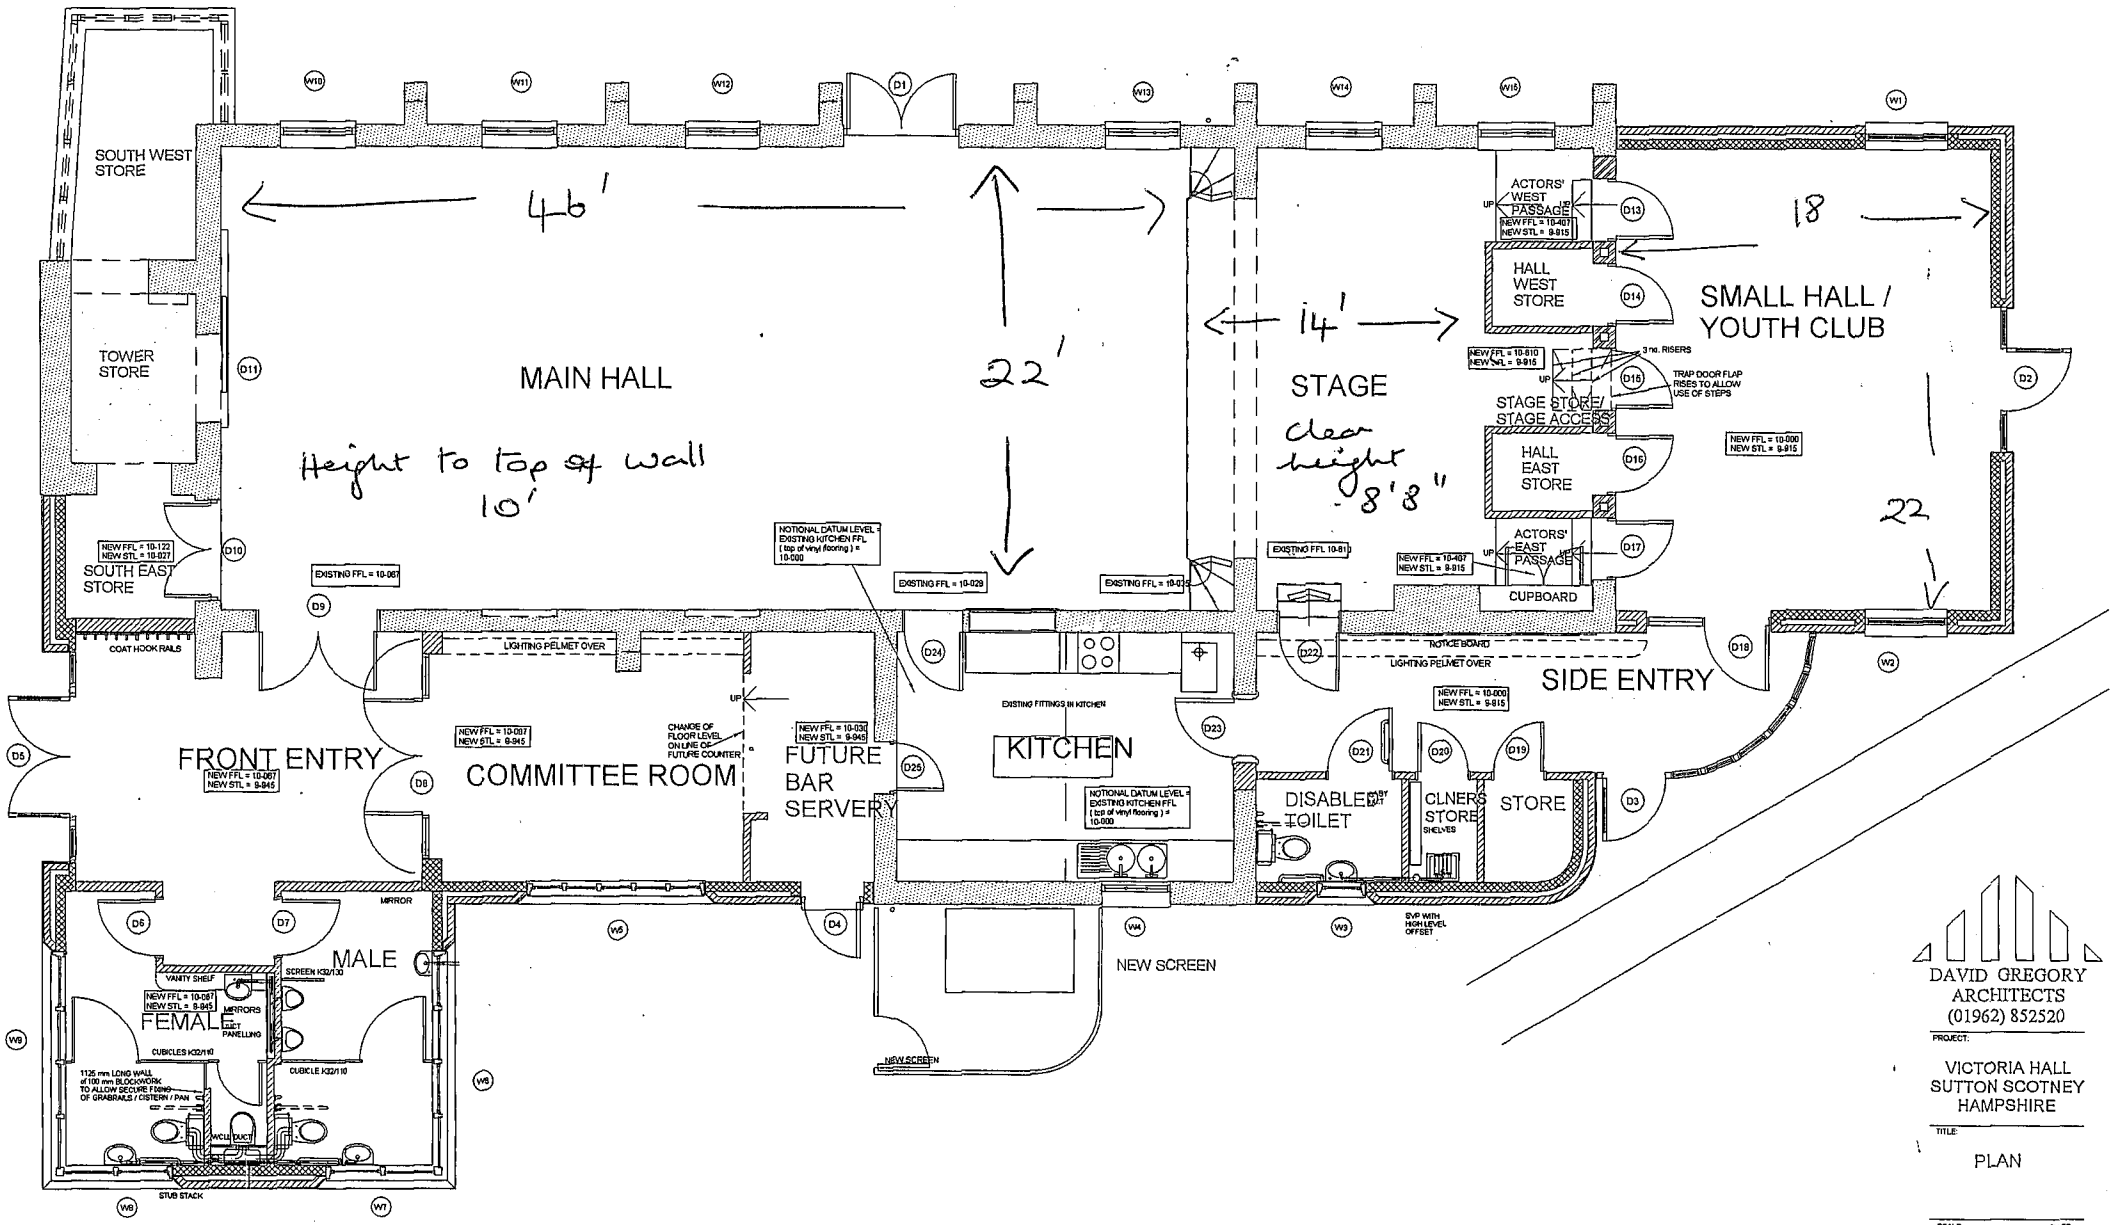

DAVID GREGORY
ARCHITECTS
(01962) 852520

PROJECT:

VICTORIA HALL
SUTTON SCOTNEY
HAMPSHIRE

TITLE:

PLAN

SCALE 1/110 DATE MAY 2002

DRAWING NO.

9767 : 17 (A4)