


ROOF MEMBER PLAN - No. 4 SOUTERS LANE

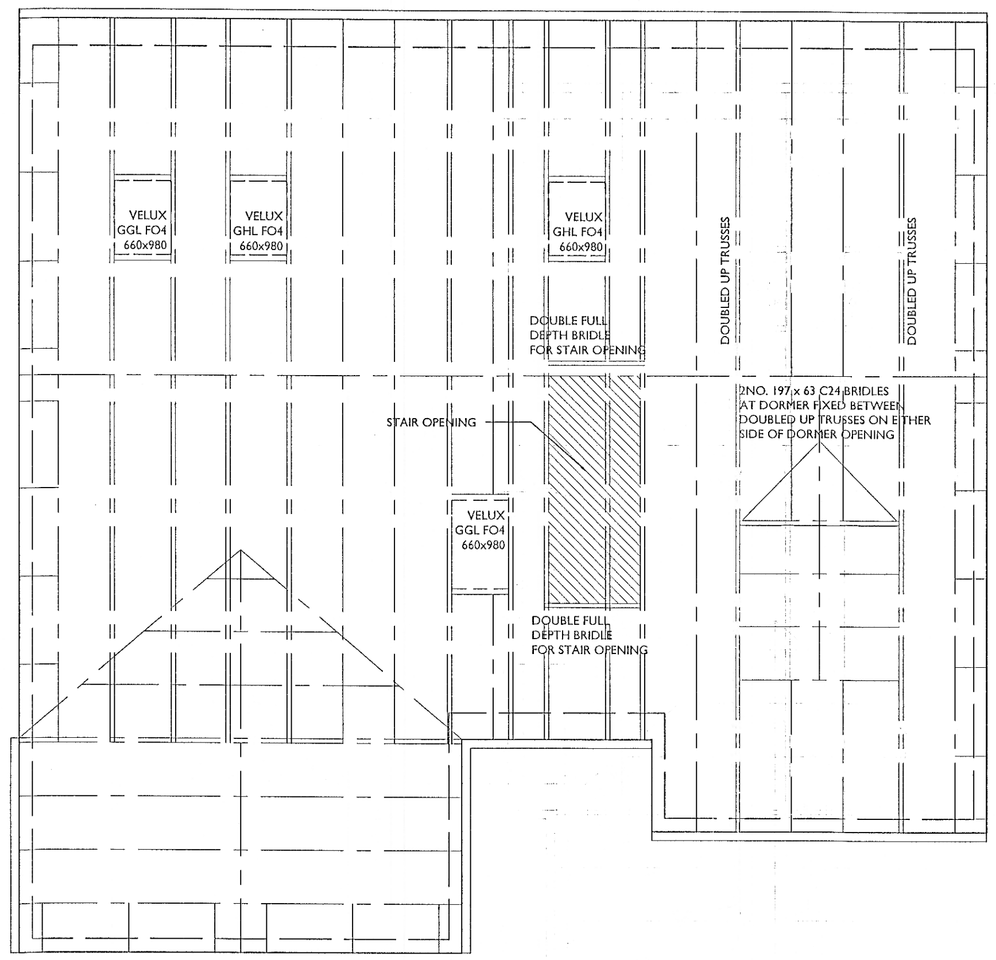


CROSS SECTION - No. 4 & 6 SOUTERS LANE




ROOF MEMBER PLAN - No. 6 SOUTERS LANE

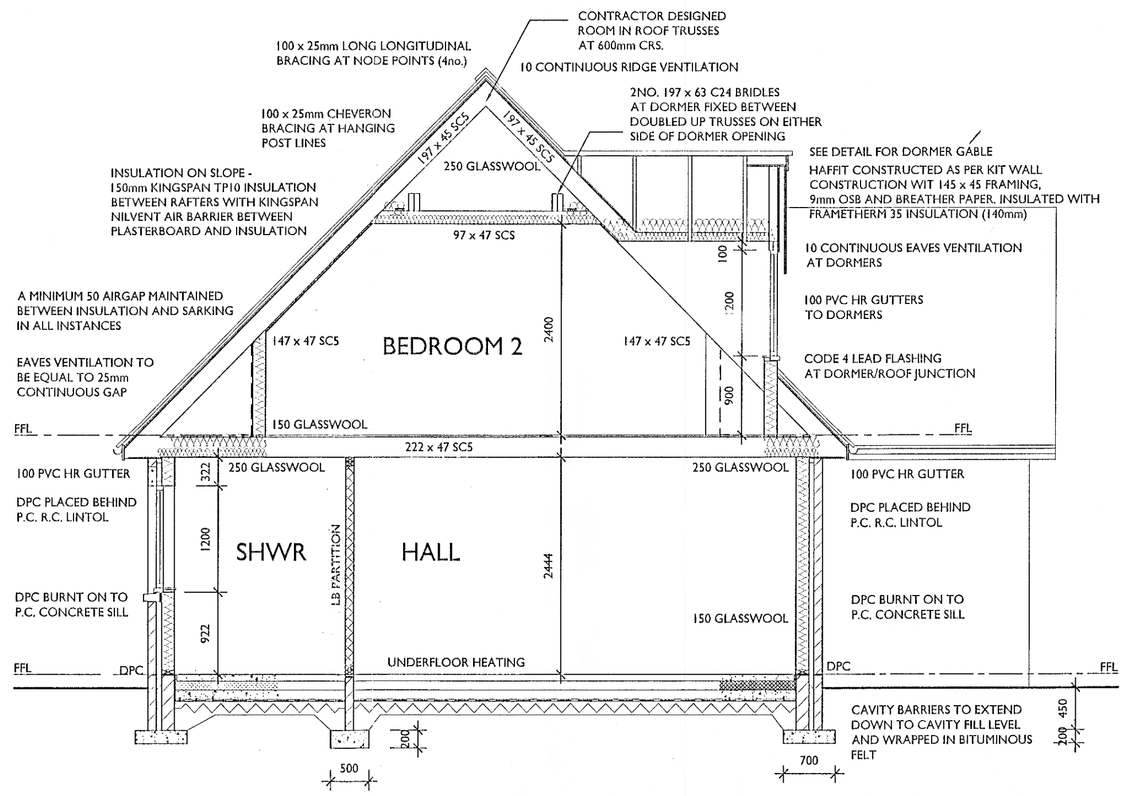


ROOF MEMBER PLAN - 59 MAIN STREET

SCOTLA
THIS P... HAS BEEN APPRO...
MORAY COUNCIL IN TERMS OF THE
BUILDING WARRANT
DATED 4-3-08
Stewart Halkin
HEAD OF DEVELOPMENT ...
...NTAL SERVICES
...CIL OFFICE
07/01217/ERT

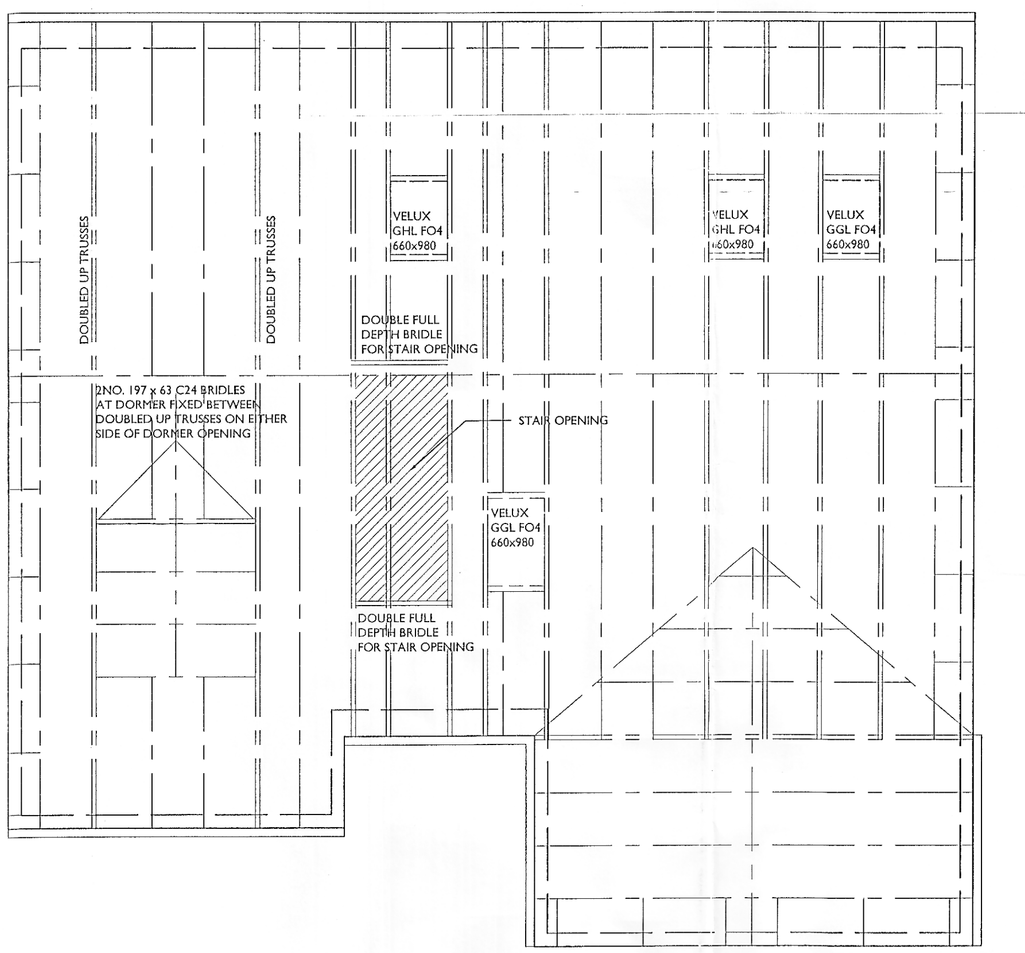COLIN THOMPSON
CHARTERED ARCHITECT
Old Chapel Road
Inverurie
Aberdeenshire
AB51 4QN
E-mail colin_thompson@btconnect.com
Tel 01467 672451
Fax 01467 672452
Mob 07909 964408

Project
PROPOSED DEVELOPMENT AT
57-59 MAIN STREET
NEWMILL,
KEITH
FOR:
JOHN ROBERTSON (NORTH) LTD.

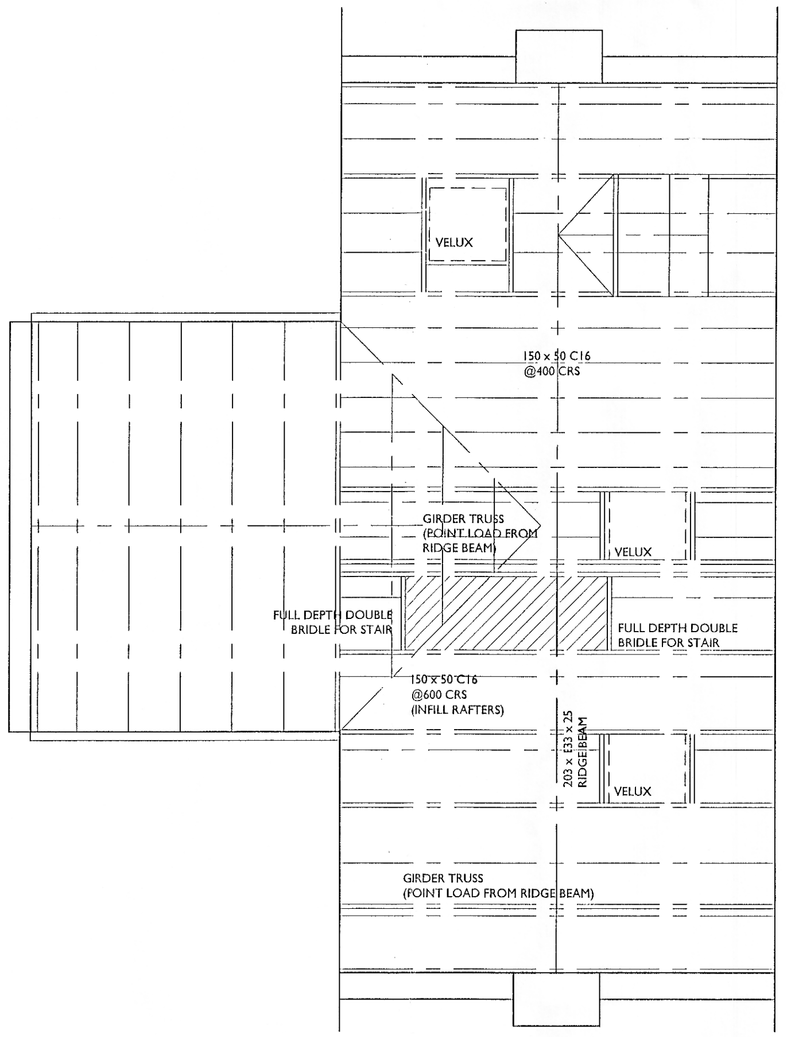Drawing
PLANS & SECTION

| | |
|---|---|
| Scale 1:50 & 1:100 | Date 15.02.08 |
| Drawn JSW | Check JSW |
| Revision | Drg No 020734-09 |

IF IN ANY DOUBT ASK - DO NOT SCALE