750 - 1000mm
approx.
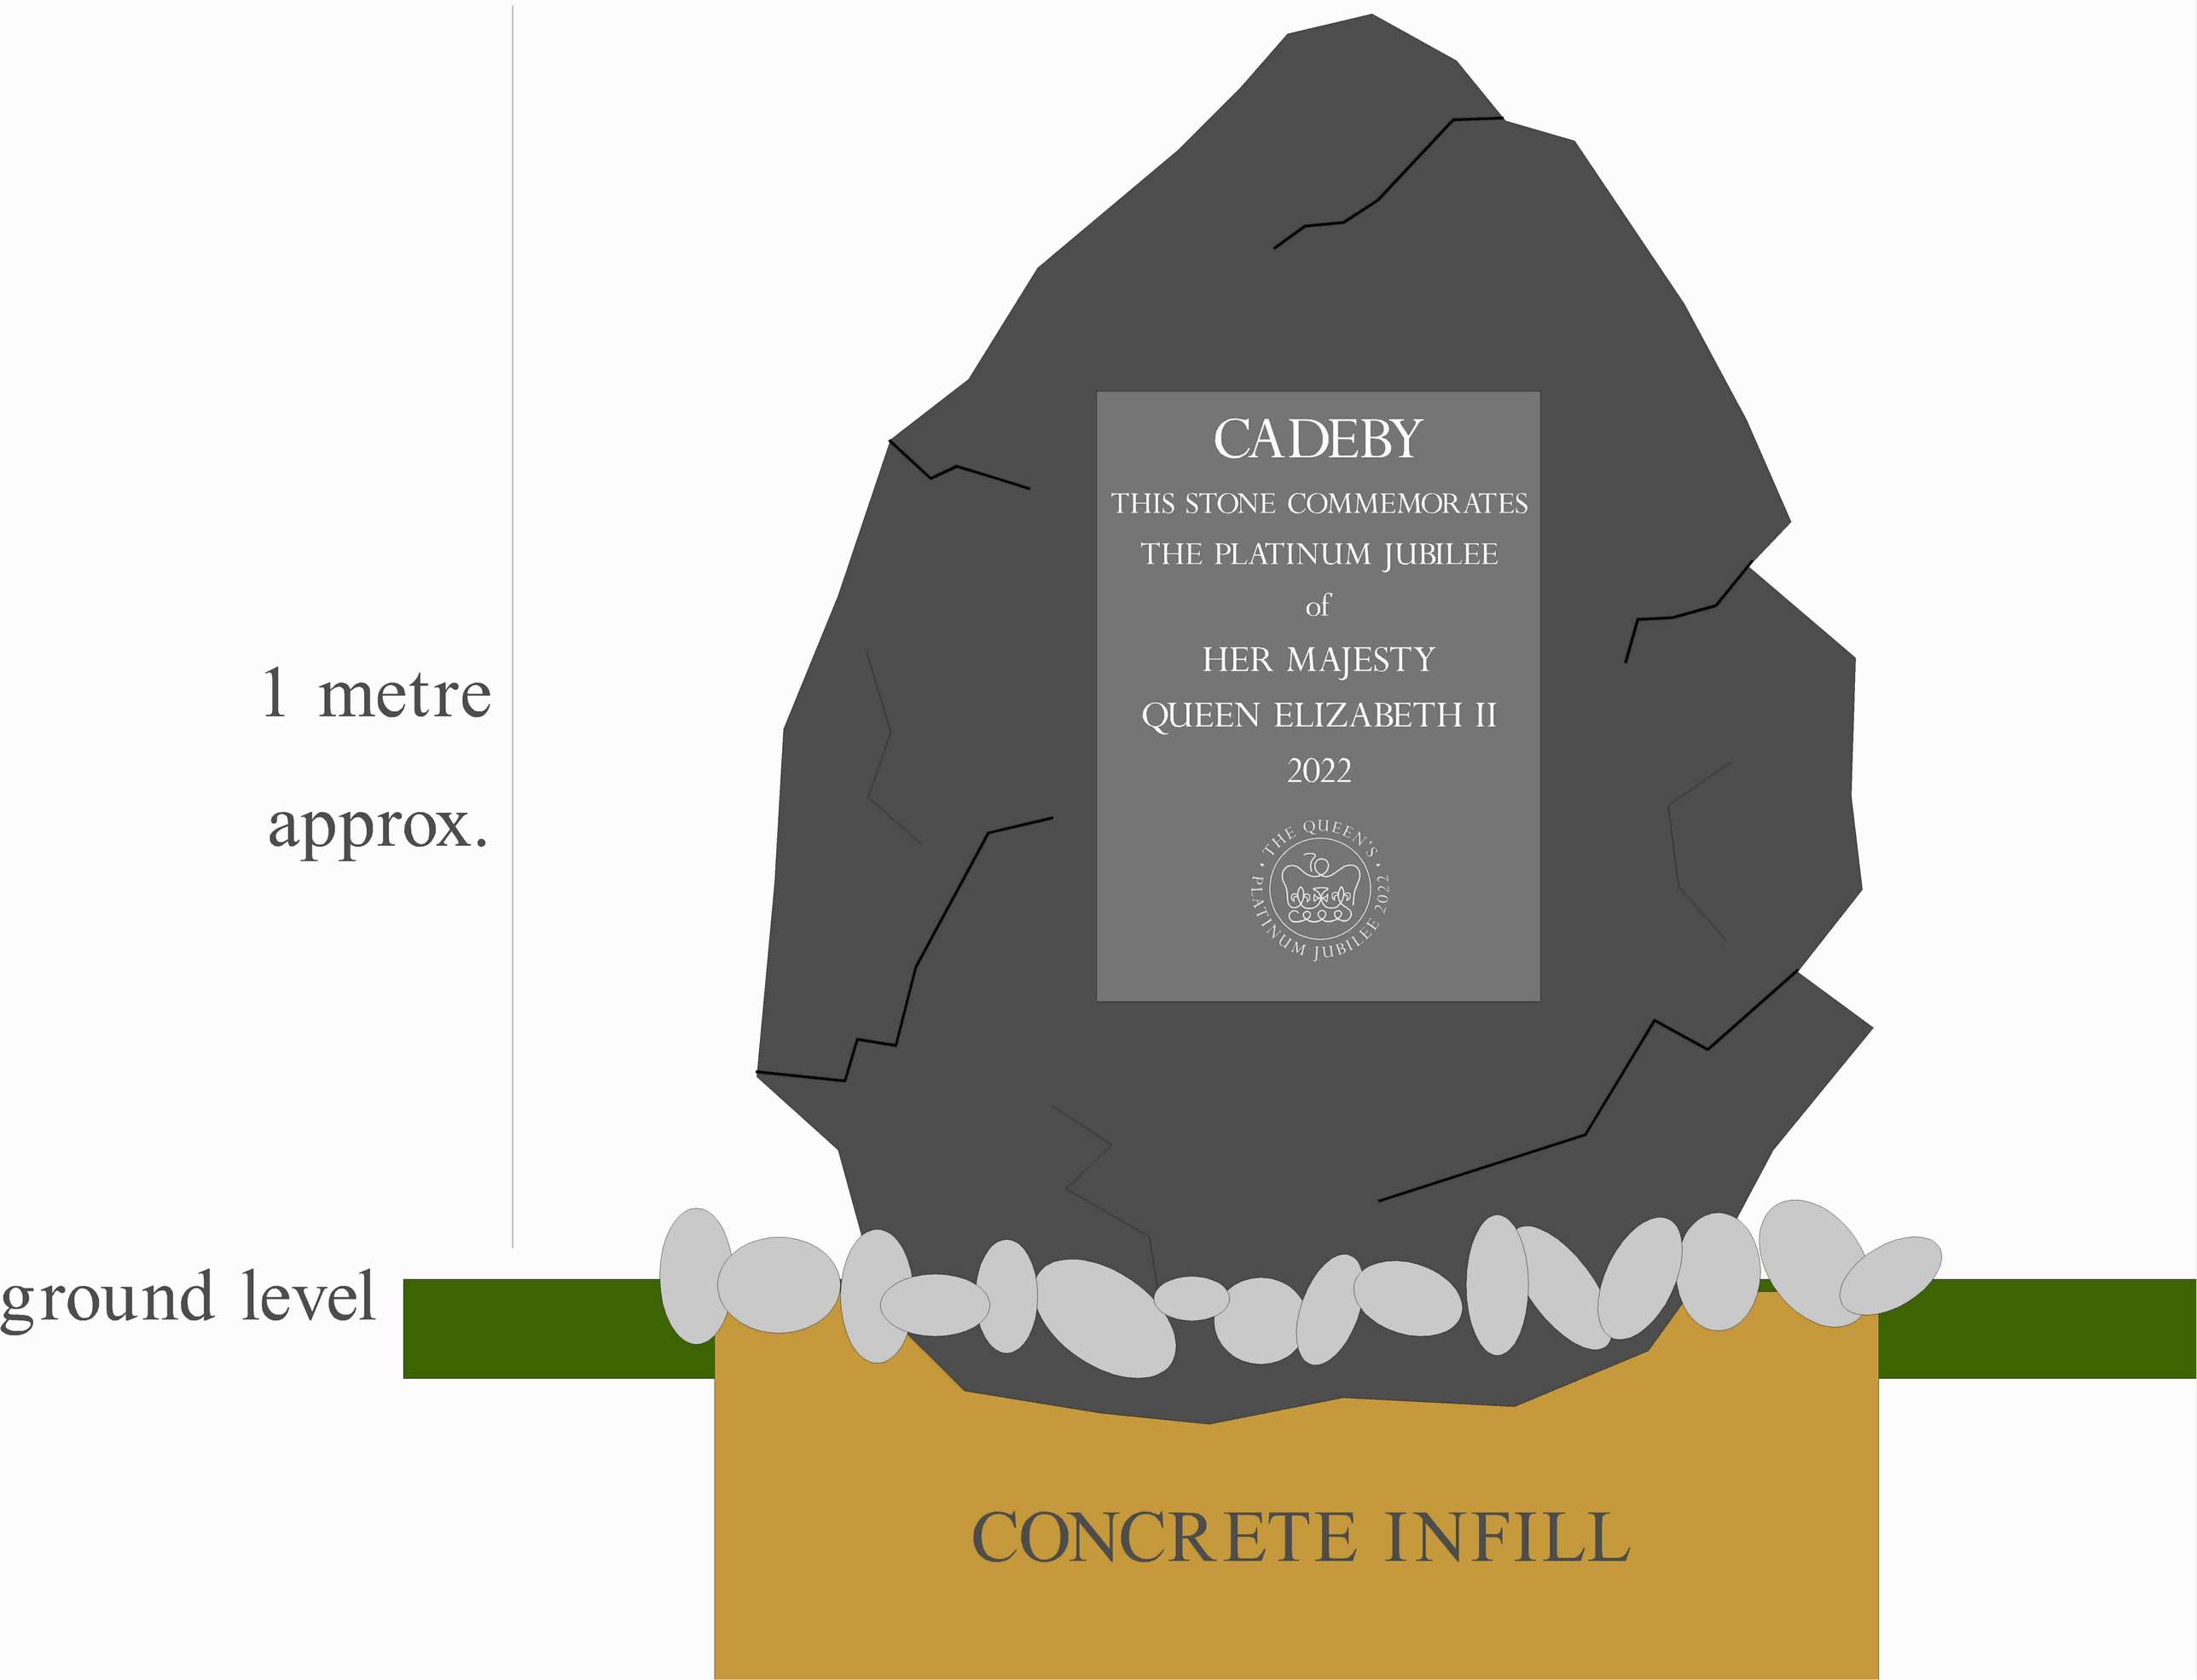
1 metre
approx.